RICHMONDTOWN ROAD IMPROVEMENT PROJECT | CLARKE AVENUE REALIGNMENT

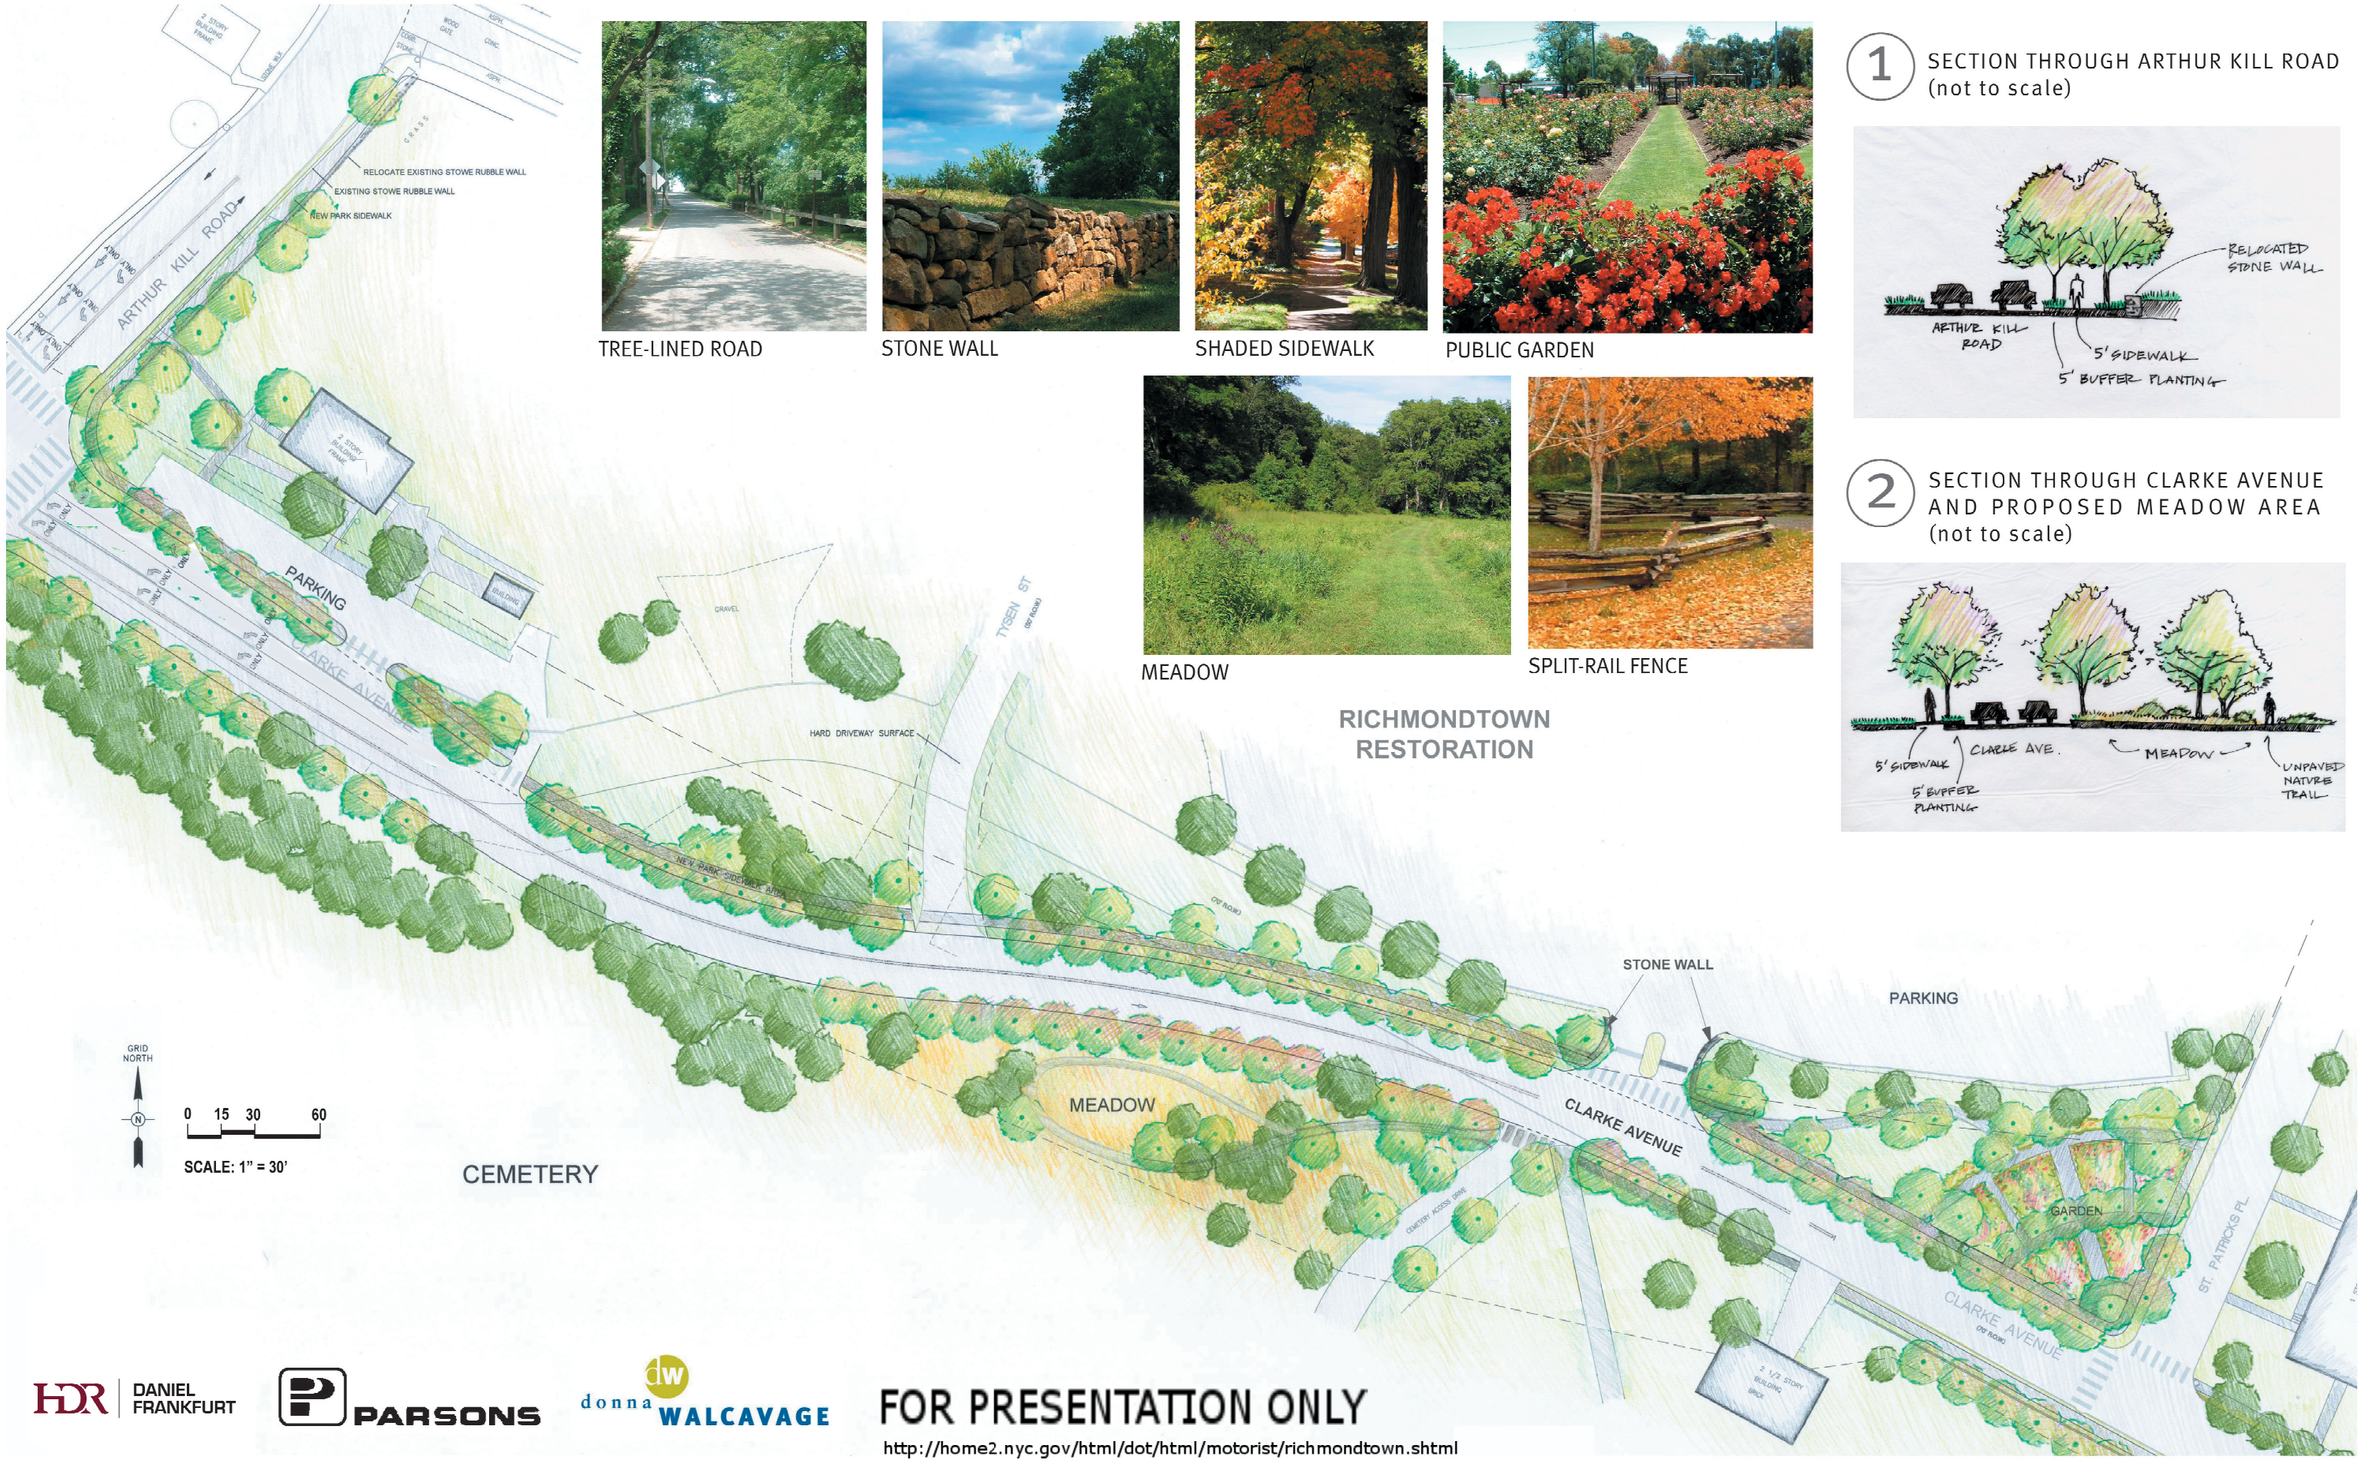

TREE-LINED ROAD

STONE WALL

SHADED SIDEWALK

PUBLIC GARDEN

MEADOW

SPLIT-RAIL FENCE

RICHMONDTOWN RESTORATION

1 SECTION THROUGH ARTHUR KILL ROAD (not to scale)

2 SECTION THROUGH CLARKE AVENUE AND PROPOSED MEADOW AREA (not to scale)

HDR | DANIEL FRANKFURT

PARSONS

donna WALCAVAGE

FOR PRESENTATION ONLY

http://home2.nyc.gov/html/dot/html/motorist/richmondtown.shtml