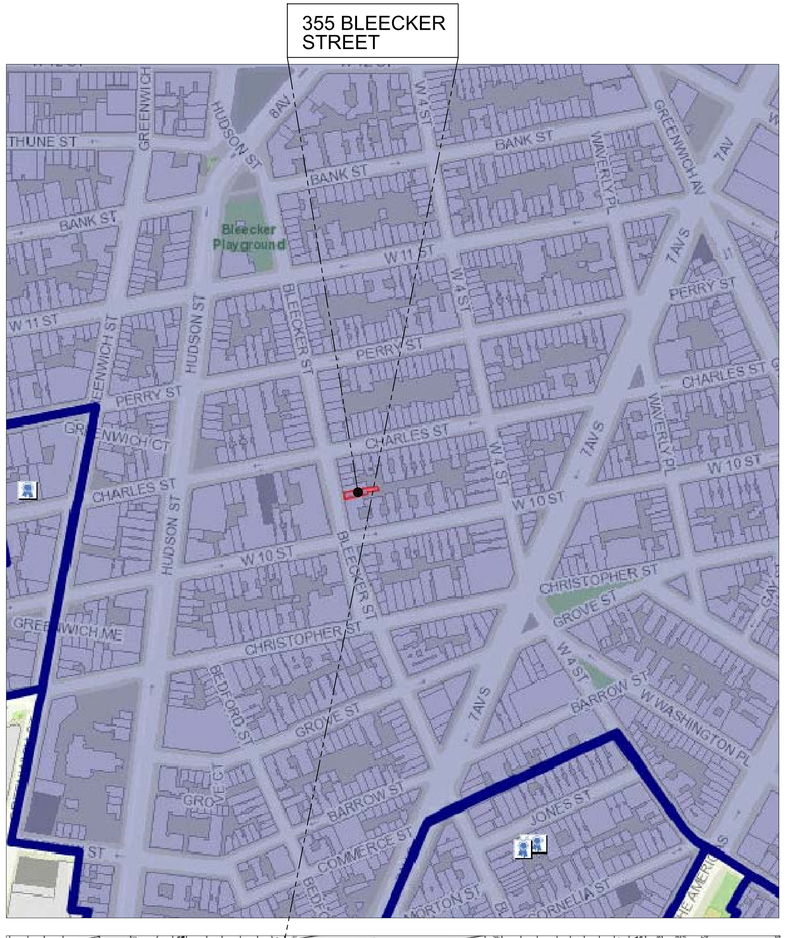

N	PLOT PLAN	SCALE : N.T.S.	ADDRESS
	BLOCK : 620	LOT : 44	355 BLEECKER STREET NEW YORK, 10014
	ZONE : C1-6 / R6	MAP : 12A	

1 LM-001 HISTORIC DISTRICT MAP
SCALE : N.T.S.

2 LM-001 1940's PHOTOS @ STORE-FRONT
SCALE : N.T.S.

4 LM-001 1940's PHOTO @ STORE-FRONT
SCALE : N.T.S.

3 LM-001 PRESENT PHOTOS @ STORE-FRONT
SCALE : N.T.S.

5 LM-001 PRESENT PHOTO @ STORE-FRONT
SCALE : N.T.S.

PROJECT :
LEGALIZATION OF STORE-FRONT & WINDOW

M-DIS DESIGN GROUP
36-22A Francis Lewis Blvd. Suite 201
Flushing, NY 11358
TEL: 718) 888-9497 FAX: 718) 888-9195
E-mail: info@mdisdesign.com
ARCHITECTURAL / ENGINEERING / INTERIOR DESIGN / CONST. MANAGEMENT

PROJ. ADDRESS
355 Bleecker St.
New York, NY 10014

DATE	07-21-14
SCALE	AS NOTED
DWN. BY	KH
PROJ. NO.	140721MN
PAGE NO.	1 OF 4

DWG. NO.
LM-001.00

FOR PRESENTATION

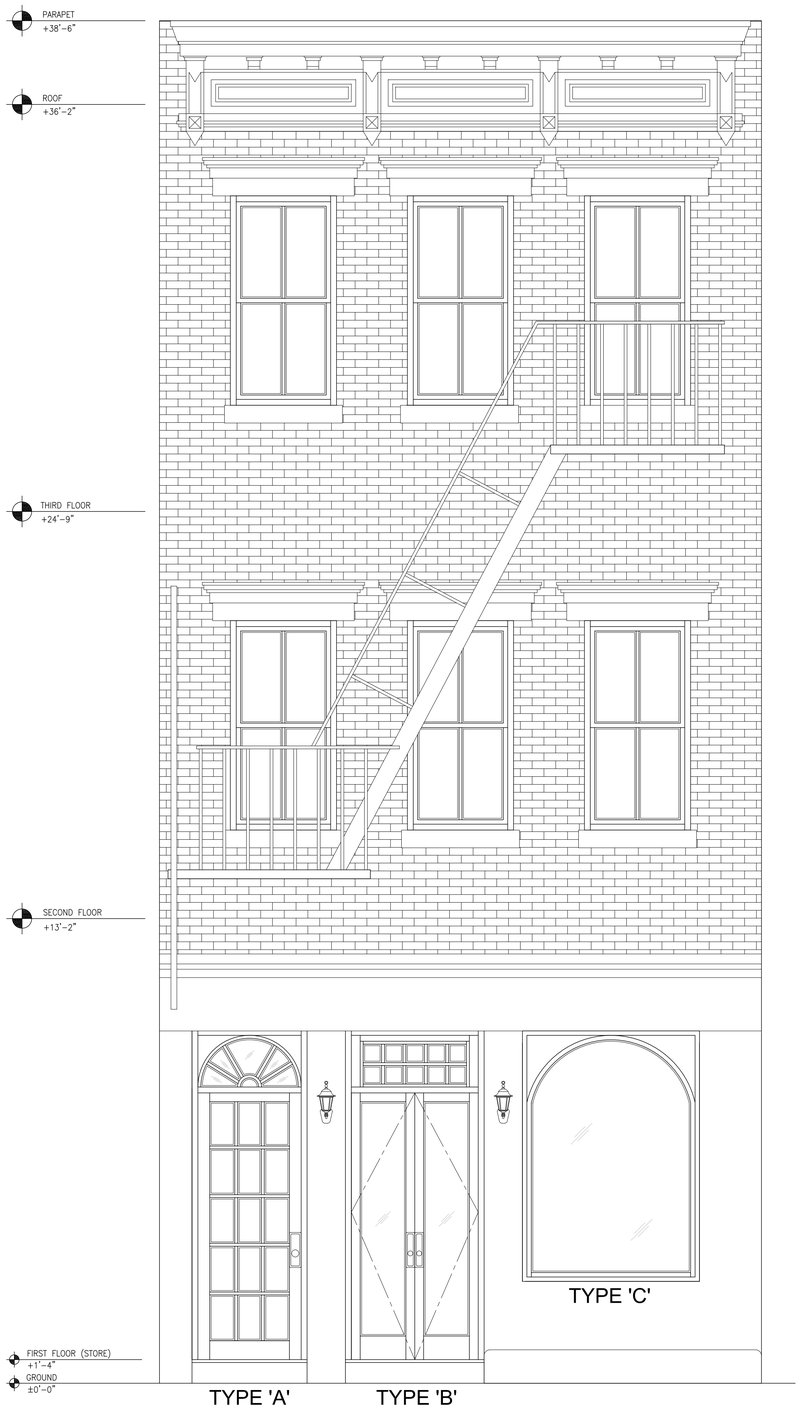

1 LM-002 1940's ELEVATION @ FRONT
SCALE : 1/2" = 1'-0"

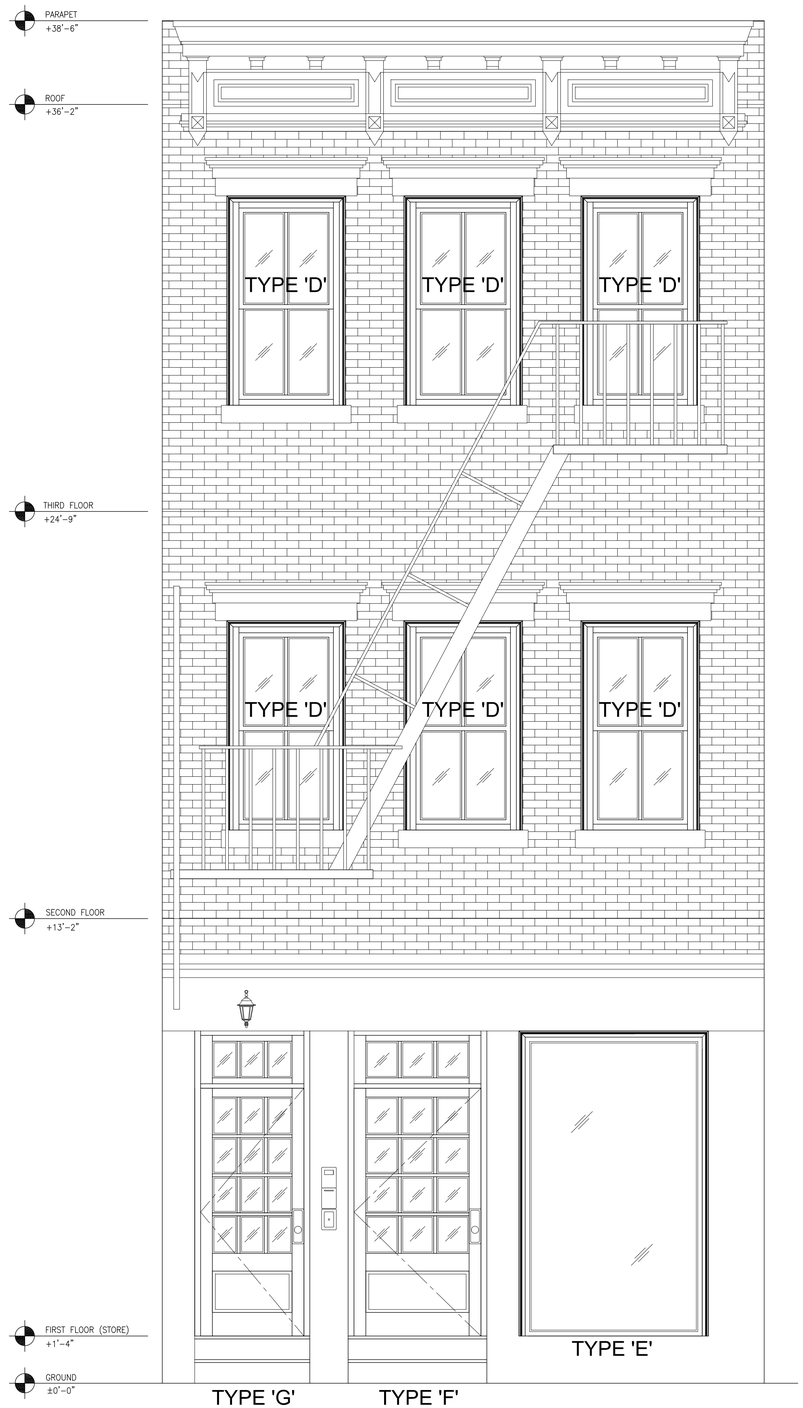

2 LM-002 CURRENT CONDITION ELEVATION @ FRONT
SCALE : 1/2" = 1'-0"

PROJECT :

LEGALIZATION OF
STORE-FRONT & WINDOW

M-DIS DESIGN GROUP

36-22A Francis Lewis Blvd. Suite 201
Flushing, NY 11358
TEL: 718) 888-9497 FAX: 718) 888-9195
E-mail: info@mdisdesign.com

ARCHITECTURAL / ENGINEERING / INTERIOR DESIGN / CONST. MANAGEMENT

PROJ. ADDRESS

355 Bleecker St.
New York, NY 10014

DATE	07-21-14
SCALE	AS NOTED
DWN. BY	KH
PROJ. NO.	140721MN
PAGE NO.	2 OF 4

DWG. NO.

LM-002.00

FOR PRESENTATION

1 LM-003 CURRENT CONDITION PHOTO
SCALE : N.T.S.

2 LM-003 STORE-FRONT PHOTOS (ZOOM-IN)
SCALE : N.T.S.

3 LM-003 BUILDING FRONT PHOTOS (ZOOM-OUT)
SCALE : N.T.S.

PROJECT :

LEGALIZATION OF
STORE-FRONT & WINDOW

M-DIS DESIGN GROUP

36-22A Francis Lewis Blvd. Suite 201
Flushing, NY 11358
TEL: 718) 888-9497 FAX: 718) 888-9195
E-mail: info@mdisdesign.com

ARCHITECTURAL / ENGINEERING / INTERIOR DESIGN / CONST. MANAGEMENT

PROJ. ADDRESS

355 Bleecker St.
New York, NY 10014

DATE	07-21-14
SCALE	AS NOTED
DWN. BY	KH
PROJ. NO.	140721MN
PAGE NO.	3 OF 4

DWG. NO.

LM-003.00

FOR PRESENTATION

363 BLEECKER STREET

361 BLEECKER STREET

PROJECT ADDRESS: 355 BLEECKER STREET

1 LM-005 NEIGHBORHOOD STREET VIEWS @ NORTH & SOUTH

SCALE : N.T.S.

PROJECT :

LEGALIZATION OF
STORE-FRONT & WINDOW

M-DIS DESIGN GROUP

36-22A Francis Lewis Blvd. Suite 201
Flushing, NY 11358
TEL: 718) 888-9497 FAX: 718) 888-9195
E-mail: info@mdisdesign.com

ARCHITECTURAL / ENGINEERING / INTERIOR DESIGN / CONST. MANAGEMENT

PROJ. ADDRESS

355 Bleecker St.
New York, NY 10014

DATE	07-21-14
SCALE	AS NOTED
DWN. BY	KH
PROJ. NO.	140721MN
PAGE NO.	4 OF 4

DWG. NO.

LM-004.00

FOR PRESENTATION